
BOROUGH OF DUMONT MUNICIPAL AND POLICE BUILDING

BOROUGH COUNCIL PRESENTATION

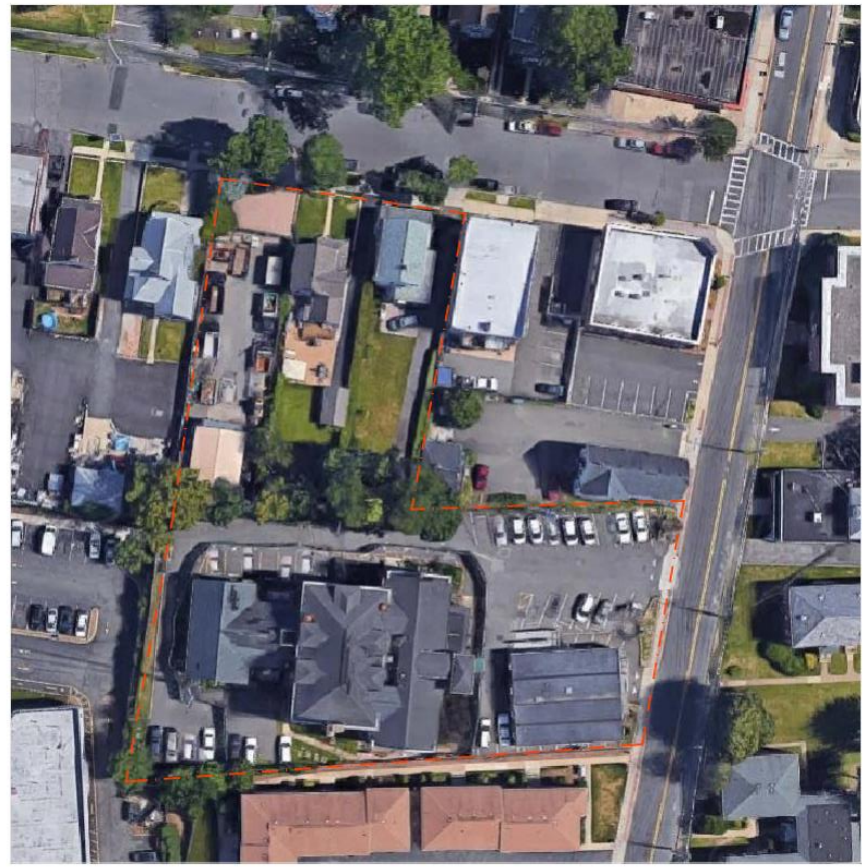



DUMONT MUNICIPAL AND POLICE BUILDING - SITE PLAN

DATE: DECEMBER 18, 2018

SCALE : 1" = 40' - 0"

LEHRER CUMMING
A CUMMING COMPANY

REMINGTON & VERNICK ENGINEERS

RSC architects




DUMONT MUNICIPAL AND POLICE BUILDING - LOWER LEVEL PLAN - POLICE PROGRAM - 11,800 S.F.

LEHRER CUMMING
A CUMMING COMPANY

REMINGTON & VERNICK ENGINEERS

RSC architects

DATE: DECEMBER 18, 2018

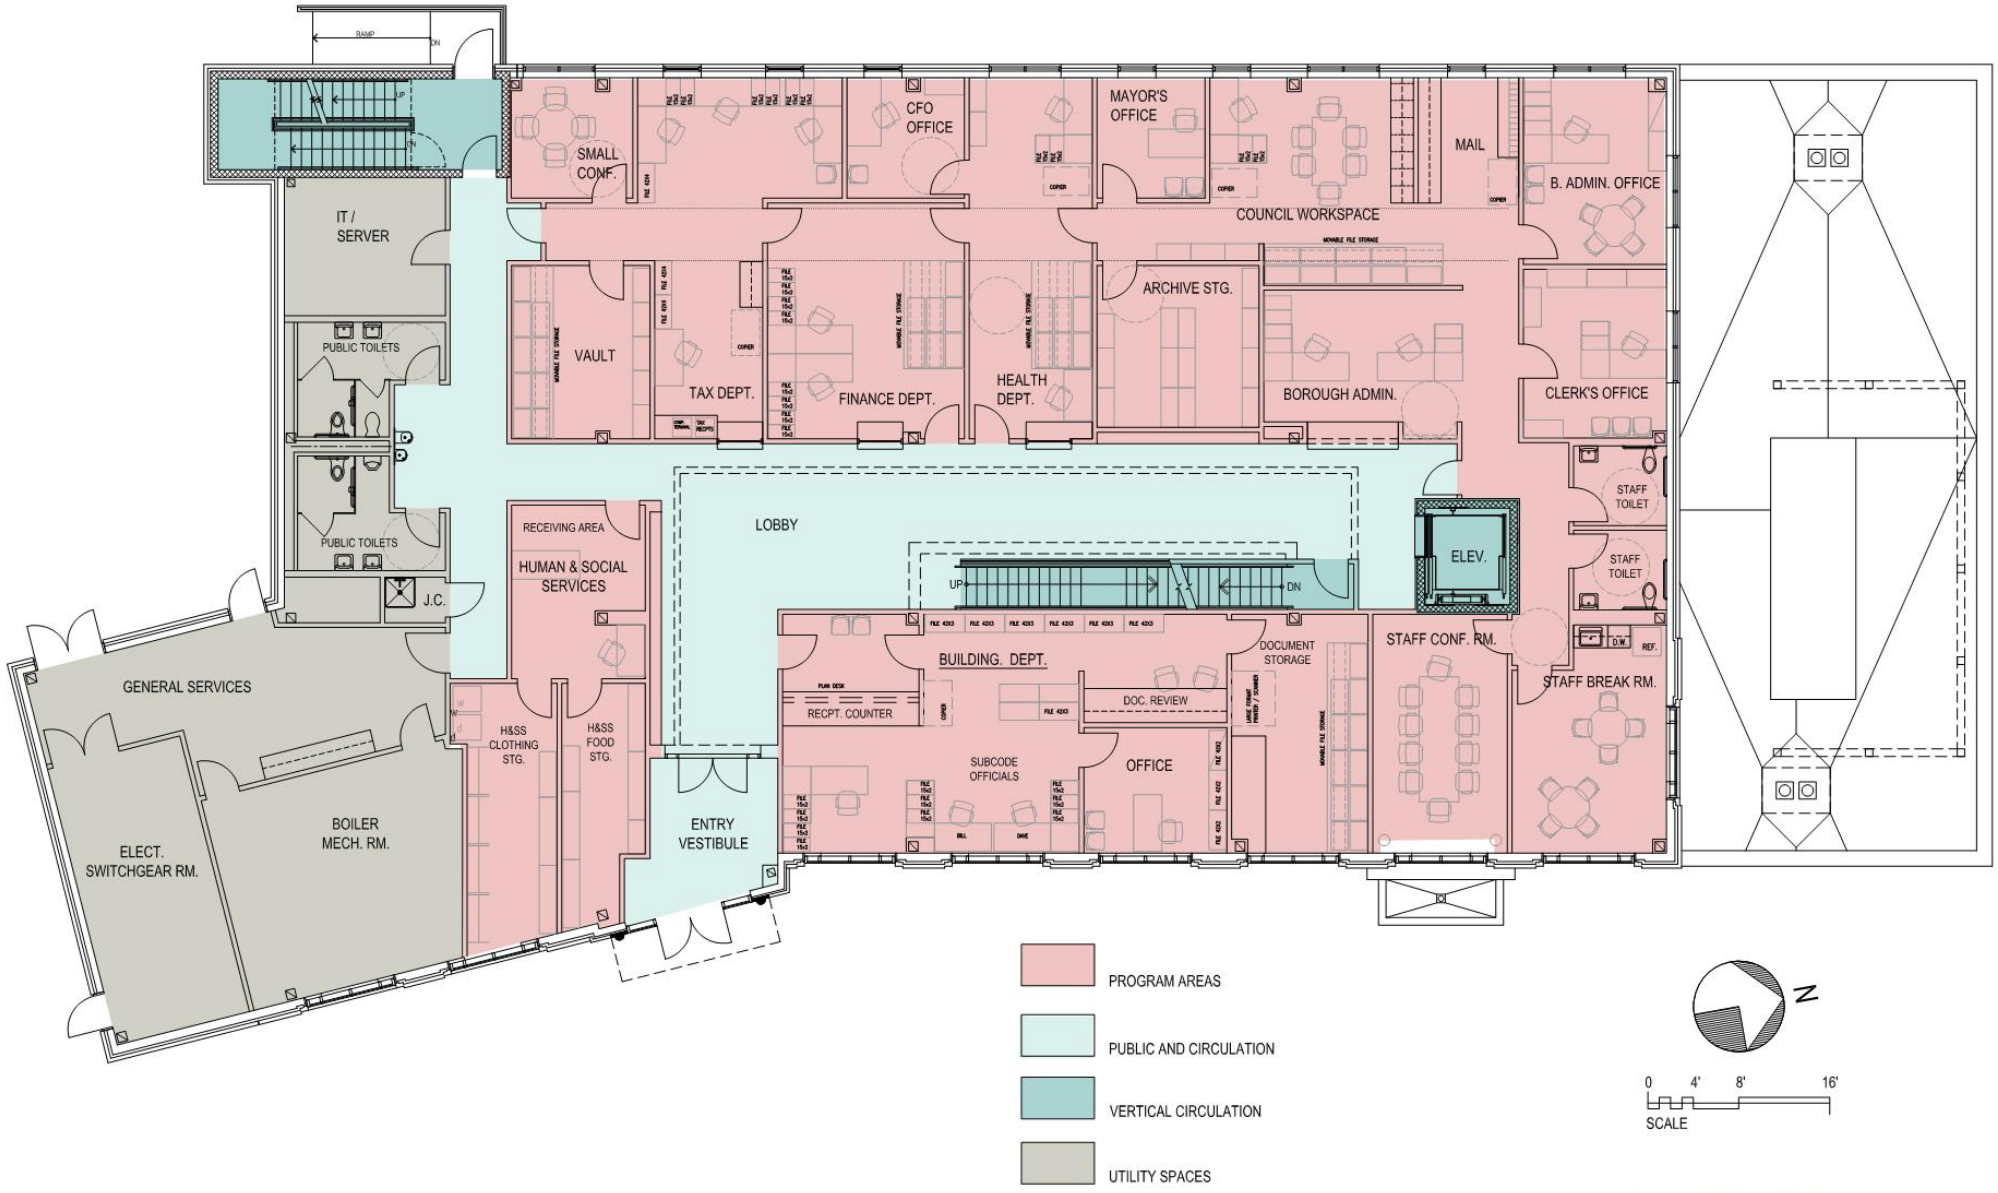


DUMONT MUNICIPAL AND POLICE BUILDING - INTERMEDIATE LEVEL PLAN - MUNICIPAL SERVICES - 9,878 S.F.

DATE: DECEMBER 18, 2018

LEHRER CUMMING
A CUMMING COMPANY

REMINGTON & VERNICK ENGINEERS

RSC architects

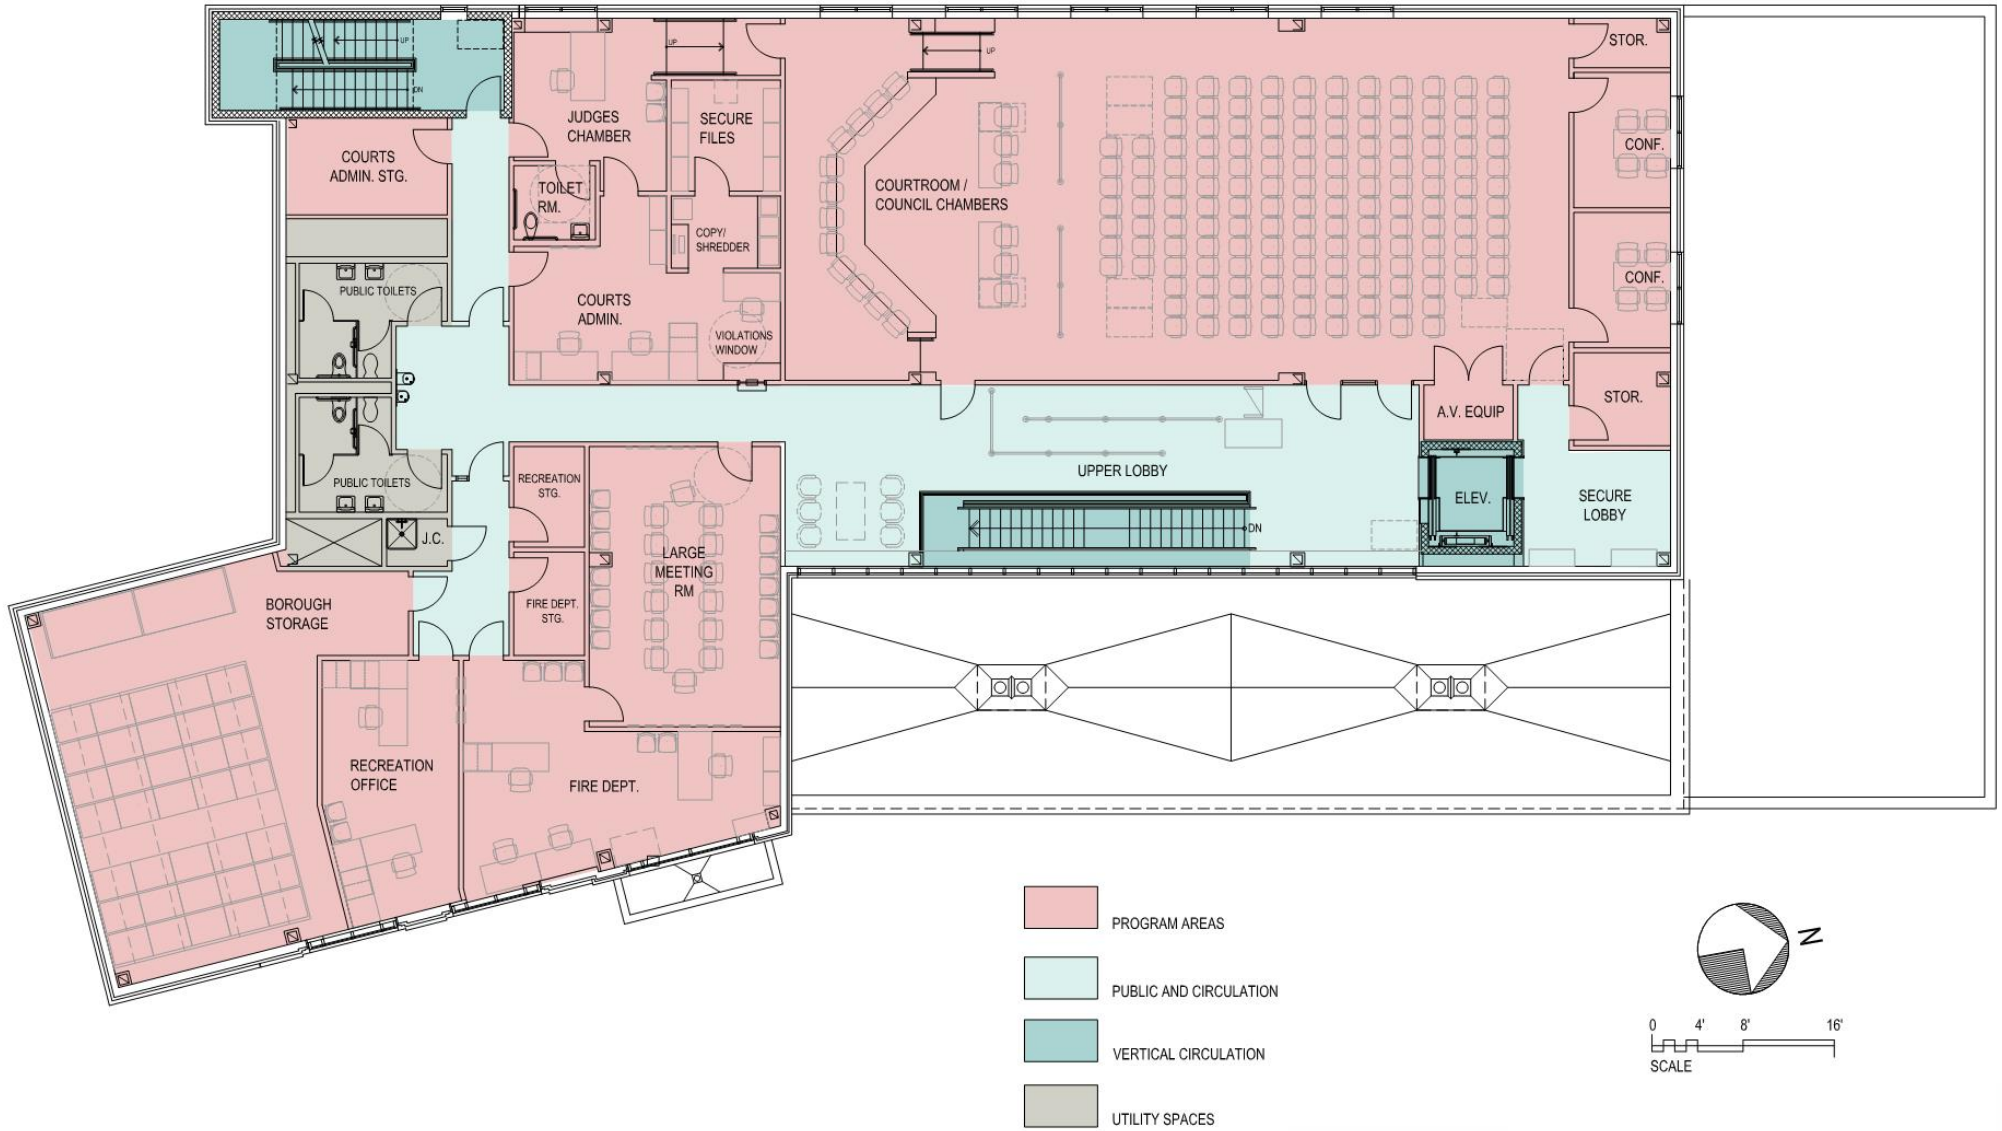

DUMONT MUNICIPAL AND POLICE BUILDING - UPPER LEVEL PLAN - COURTS AND COUNCIL CHAMBER - 8,265 S.F.

DATE: DECEMBER 18, 2018

LEHRER CUMMING
A CUMMING COMPANY

REMINGTON & VERNICK ENGINEERS

RSO architects



DUMONT MUNICIPAL AND POLICE BUILDING - EXTERIOR VIEW

DATE: DECEMBER 18, 2018

LEHRER CUMMING
A CUMMING COMPANY

RVE 1901 REMINGTON & VERNICK ENGINEERS

RSC architects



DUMONT MUNICIPAL AND POLICE BUILDING - INTERIOR VIEW - LOWER LOBBY VIEW

DATE: DECEMBER 18, 2018

LEHRER CUMMING
A CUMMING COMPANY

RVE 1901 REMINGTON & VERNICK ENGINEERS

RSC architects



DUMONT MUNICIPAL AND POLICE BUILDING - INTERIOR VIEW - VIEW TO LOBBY STAIRCASE

DATE: DECEMBER 18, 2018

LEHRER CUMMING
A CUMMING COMPANY

RVE 1903 REMINGTON & VERNICK ENGINEERS

RSC architects



DUMONT MUNICIPAL AND POLICE BUILDING - INTERIOR VIEW - UPPER LOBBY LOOKING NORTH

DATE: DECEMBER 18, 2018

LEHRER CUMMING
A CUMMING COMPANY

RVE 1901 REMINGTON & VERNICK ENGINEERS

RSC architects